


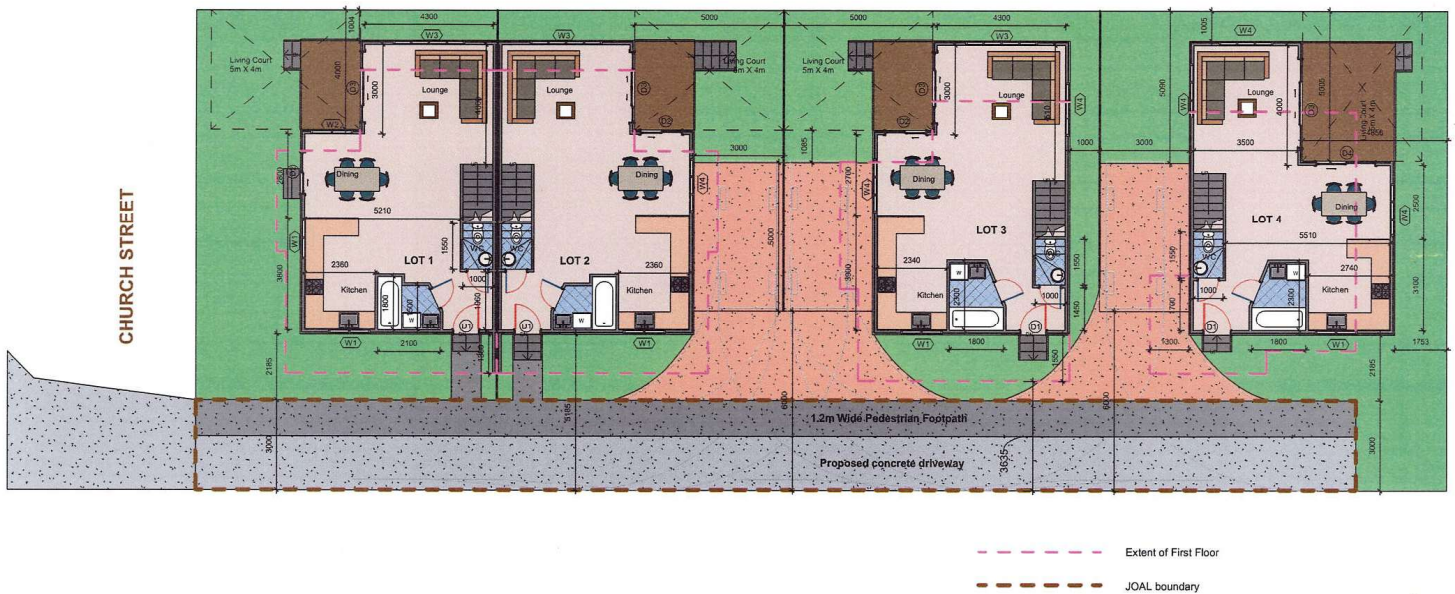

1 Ground Floor Plan
 1 : 125



One Stop Development Consultants
 Consent to Construction

Copyright: This Document and its copyright remains the property of One Stop Development Consultants Ltd.

Client:


Rev: R1-Section 92-23/01(SR)
 R2-Section 92-01/03(SR)
 R3-Section 92-01/06(SR)

Proposed Subdivision
 at 154 Church Street,
 Otahuhu, Auckland 1062

Drawn : TP
 Checked : SP
 Date : 01/11/2022

Sheet No: RC04 R3

Scale: 1:125 @ A3

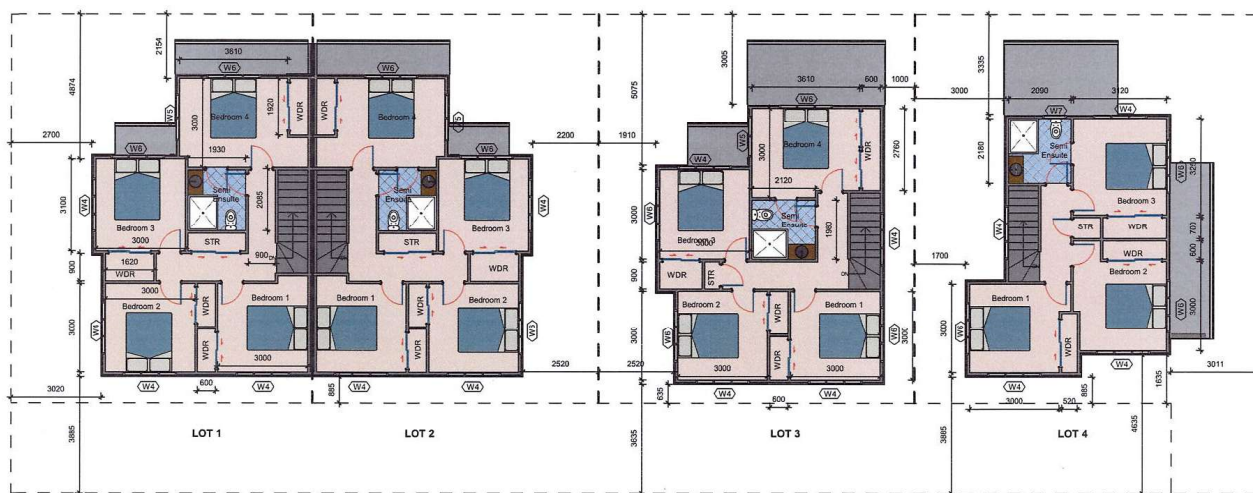

1 First Floor Plan 1 : 125



One Stop Development Consultants
Consent to Construction

Copyright: This Document and its copyright remains the property of One Stop Development Consultants Ltd.

Client:


Rev:

Proposed Subdivision
at 154 Church Street,
Otahuhu, Auckland 1062


Drawn : TP
Checked : SP
Date : 01/11/2022

Sheet No: RC05

Scale: 1:125 @ A3

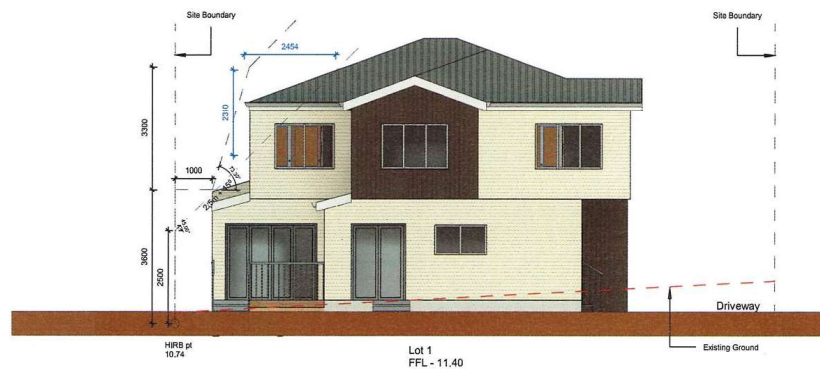

2 West Elevation
 1 : 100

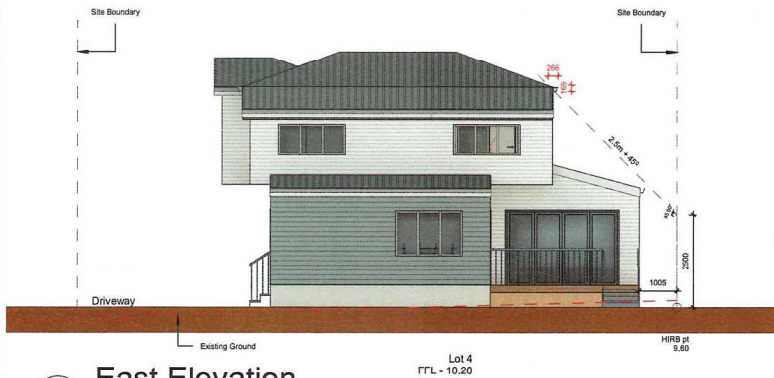

1 East Elevation
 1 : 100

-  H3.2 Timber Bevelback Weatherboard with 20mm Cavity
-  H3.2 Timber Bevelback Weatherboard with 20mm Cavity
-  H3.2 Timber Bevelback Weatherboard with 20mm Cavity
-  Metal craft T-RIB Profile roof
-  H3.2 Timber Bevelback Weatherboard with 20mm Cavity
-  Vertical Shiplap Weatherboard with 20mm Cavity
-  Vertical Shiplap Weatherboard with 20mm Cavity
-  Aluminium Joinery



One Stop Development Consultants
 Consent to Construction

Copyright: This Document and its copyright remains the property of One Stop Development Consultants Ltd.

Client:


Rev: R1-Section 92-01/03(SR)

Proposed Subdivision
 at 154 Church Street,
 Otahuhu, Auckland 1062

Drawn : TP
 Checked : SP
 Date : 01/11/2022


Sheet No: RC06 R1

Scale: 1:100 @ A3

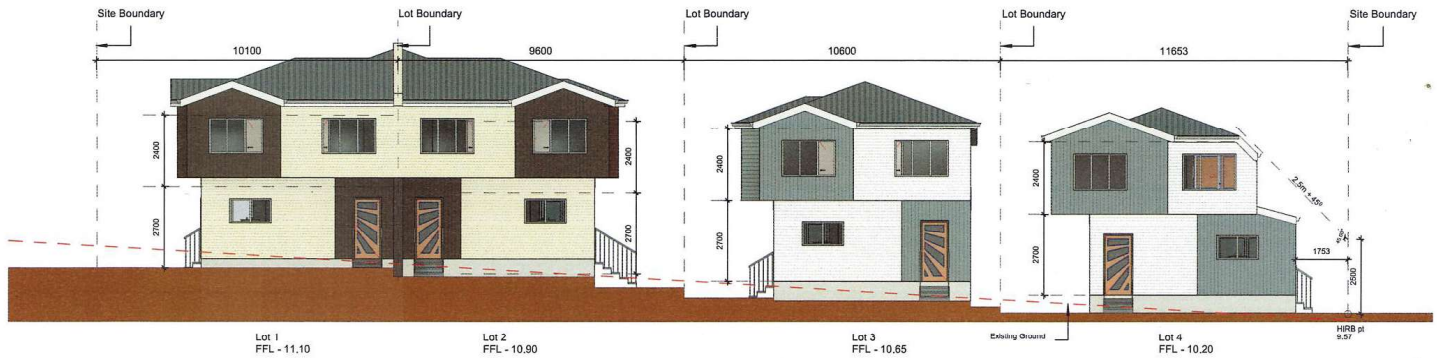

South Elevation

1 : 125

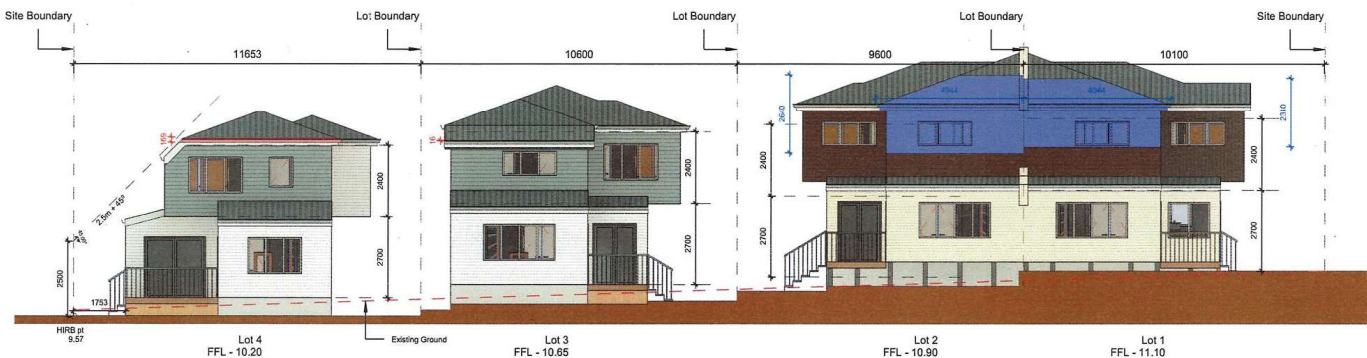

North Elevation

1 : 125

BUN60413356
Approved Resource Consent Plan
21/06/2023



H3.2 Timber Bevelback Weatherboard with 20mm Cavity
H3.2 Timber Bevelback Weatherboard with 20mm Cavity
H3.2 Timber Bevelback Weatherboard with 20mm Cavity
Metal craft T-RIB Profile roof

H3.2 Timber Bevelback Weatherboard with 20mm Cavity
Vertical Shiplap Weatherboard with 20mm Cavity
Vertical Shiplap Weatherboard with 20mm Cavity
Aluminium Joinery



One Stop Development Consultants
Consent to Construction

Copyright: This Document and its copyright remains the property of One Stop Development Consultants Ltd.

Client:

Rev: R1-Section 92-01/03(SR)
R2-Section 92-28/03(SR)
R3-Section 92-16/05(SR)

Proposed Subdivision
at 154 Church Street,
Otahuhu, Auckland 1062

Drawn : TP
Checked : SP
Date : 01/11/2022

Sheet No: RC07 R3

Scale: 1:125 @ A3