




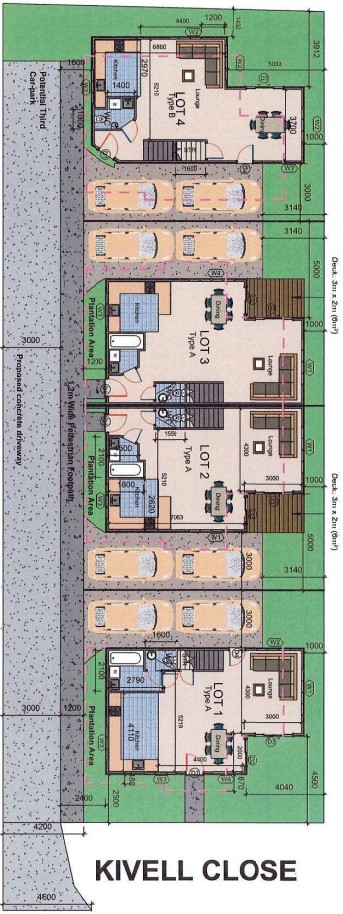

Landscape Area:  
LOT 1: 1,000.00m<sup>2</sup>  
LOT 2: 1,000.00m<sup>2</sup>  
LOT 3: 1,000.00m<sup>2</sup>  
LOT 4: 1,000.00m<sup>2</sup>

Extent of First Floor

# Ground Floor Plan

1 : 150



**One Stop Development Consultants**  
Consent to Construction  
(Email: shresha1993@gmail.com)


Copyright: This Document  
and its copyright remains  
the property of One Stop  
Development Consultants  
Ltd.

Client:  
Rev:

Proposed Subdivision  
to be used for:  
Manurewa East  
Auckland 2024

Drawn : TP  
Checked : SP  
Date : 21/10/2022

Sheet No: RC04  
Scale: 1:150 @ A3

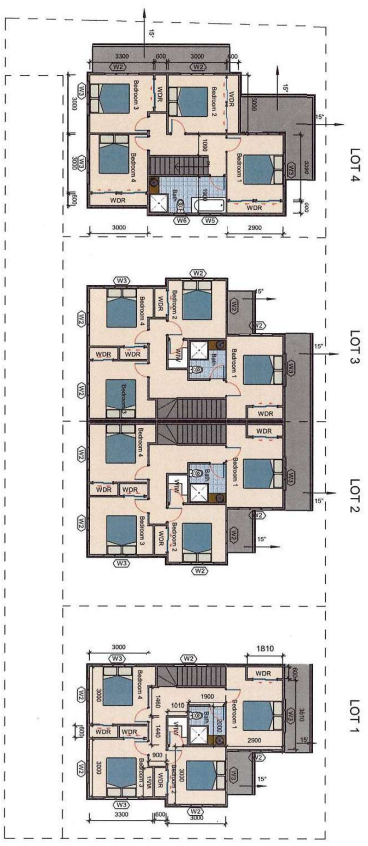

# 1 1 : 150 First Floor Plan



**One Stop Development Consultants**  
Consent to Construction  
(Email: shreshtha1993@gmail.com)

Copyright: This Document and its copyright remains the property of One Stop Development Consultants Ltd.


Client:

|      |
|------|
| Rev: |
|      |
|      |
|      |
|      |


Proposed Subdivision at 10 Kavei Close, Auckland 2024

Drawn : TP  
Checked : SP  
Date : 21/10/2022

Sheet No: RC05  
Scale: 1:150 @ A3

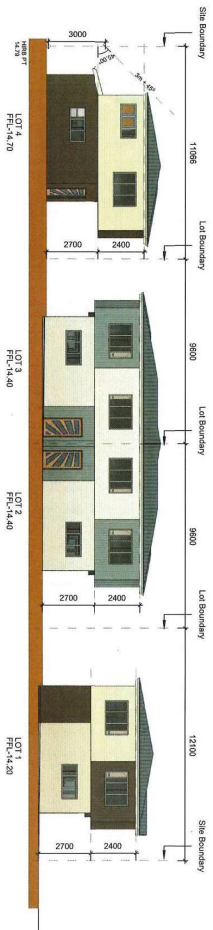

1  
South Elevation  
1 : 150

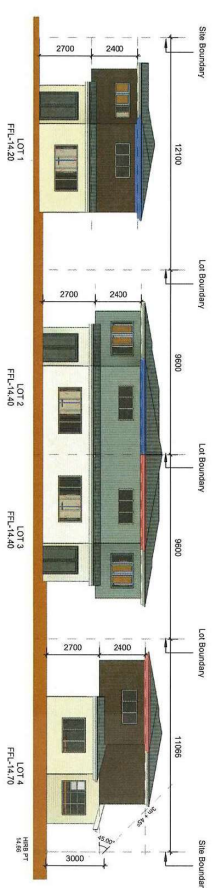

2  
North Elevation  
1 : 150



**One Stop Development Consultants**  
Consent to Construction  
(Email: shreshtha93@gmail.com)

Copyright: This Document and its copyright remains the property of One Stop Development Consultants Ltd.

Client: \_\_\_\_\_  
Rev: \_\_\_\_\_

Proposed Subdivision at 10 Kavel Close, Auckland 2024

Drawn : TP  
Checked : SP  
Date : 21/10/2022

Sheet No: RC06  
Scale: 1:150 @ A3



1 East Elevation  
1 : 100



2 West Elevation  
1 : 100

- 102.1 Timber Deckboard Weatherboard with 20mm Cavity
- 102.2 Timber Deckboard Weatherboard with 20mm Cavity
- Vertical Slatted Weatherboard with 20mm Cavity
- Vertical Slatted Weatherboard with 20mm Cavity
- Aluminium Joinery
- Metal Long Run Corrugated Roof

**One Stop Development Consultants**  
Consent to Construction  
[Email: shireeta1993@gmail.com]

Copyright: This Document and its copyright remains the property of One Stop Development Consultants Ltd.  
Client: \_\_\_\_\_  
Rev: \_\_\_\_\_  
Proposed Subdivision at 102.1/102.2, Auckland 2024

Drawn: TP  
Checked: SP  
Date: 21/10/2022  
Scale: 1:100 @ A3

Sheet No: RC07