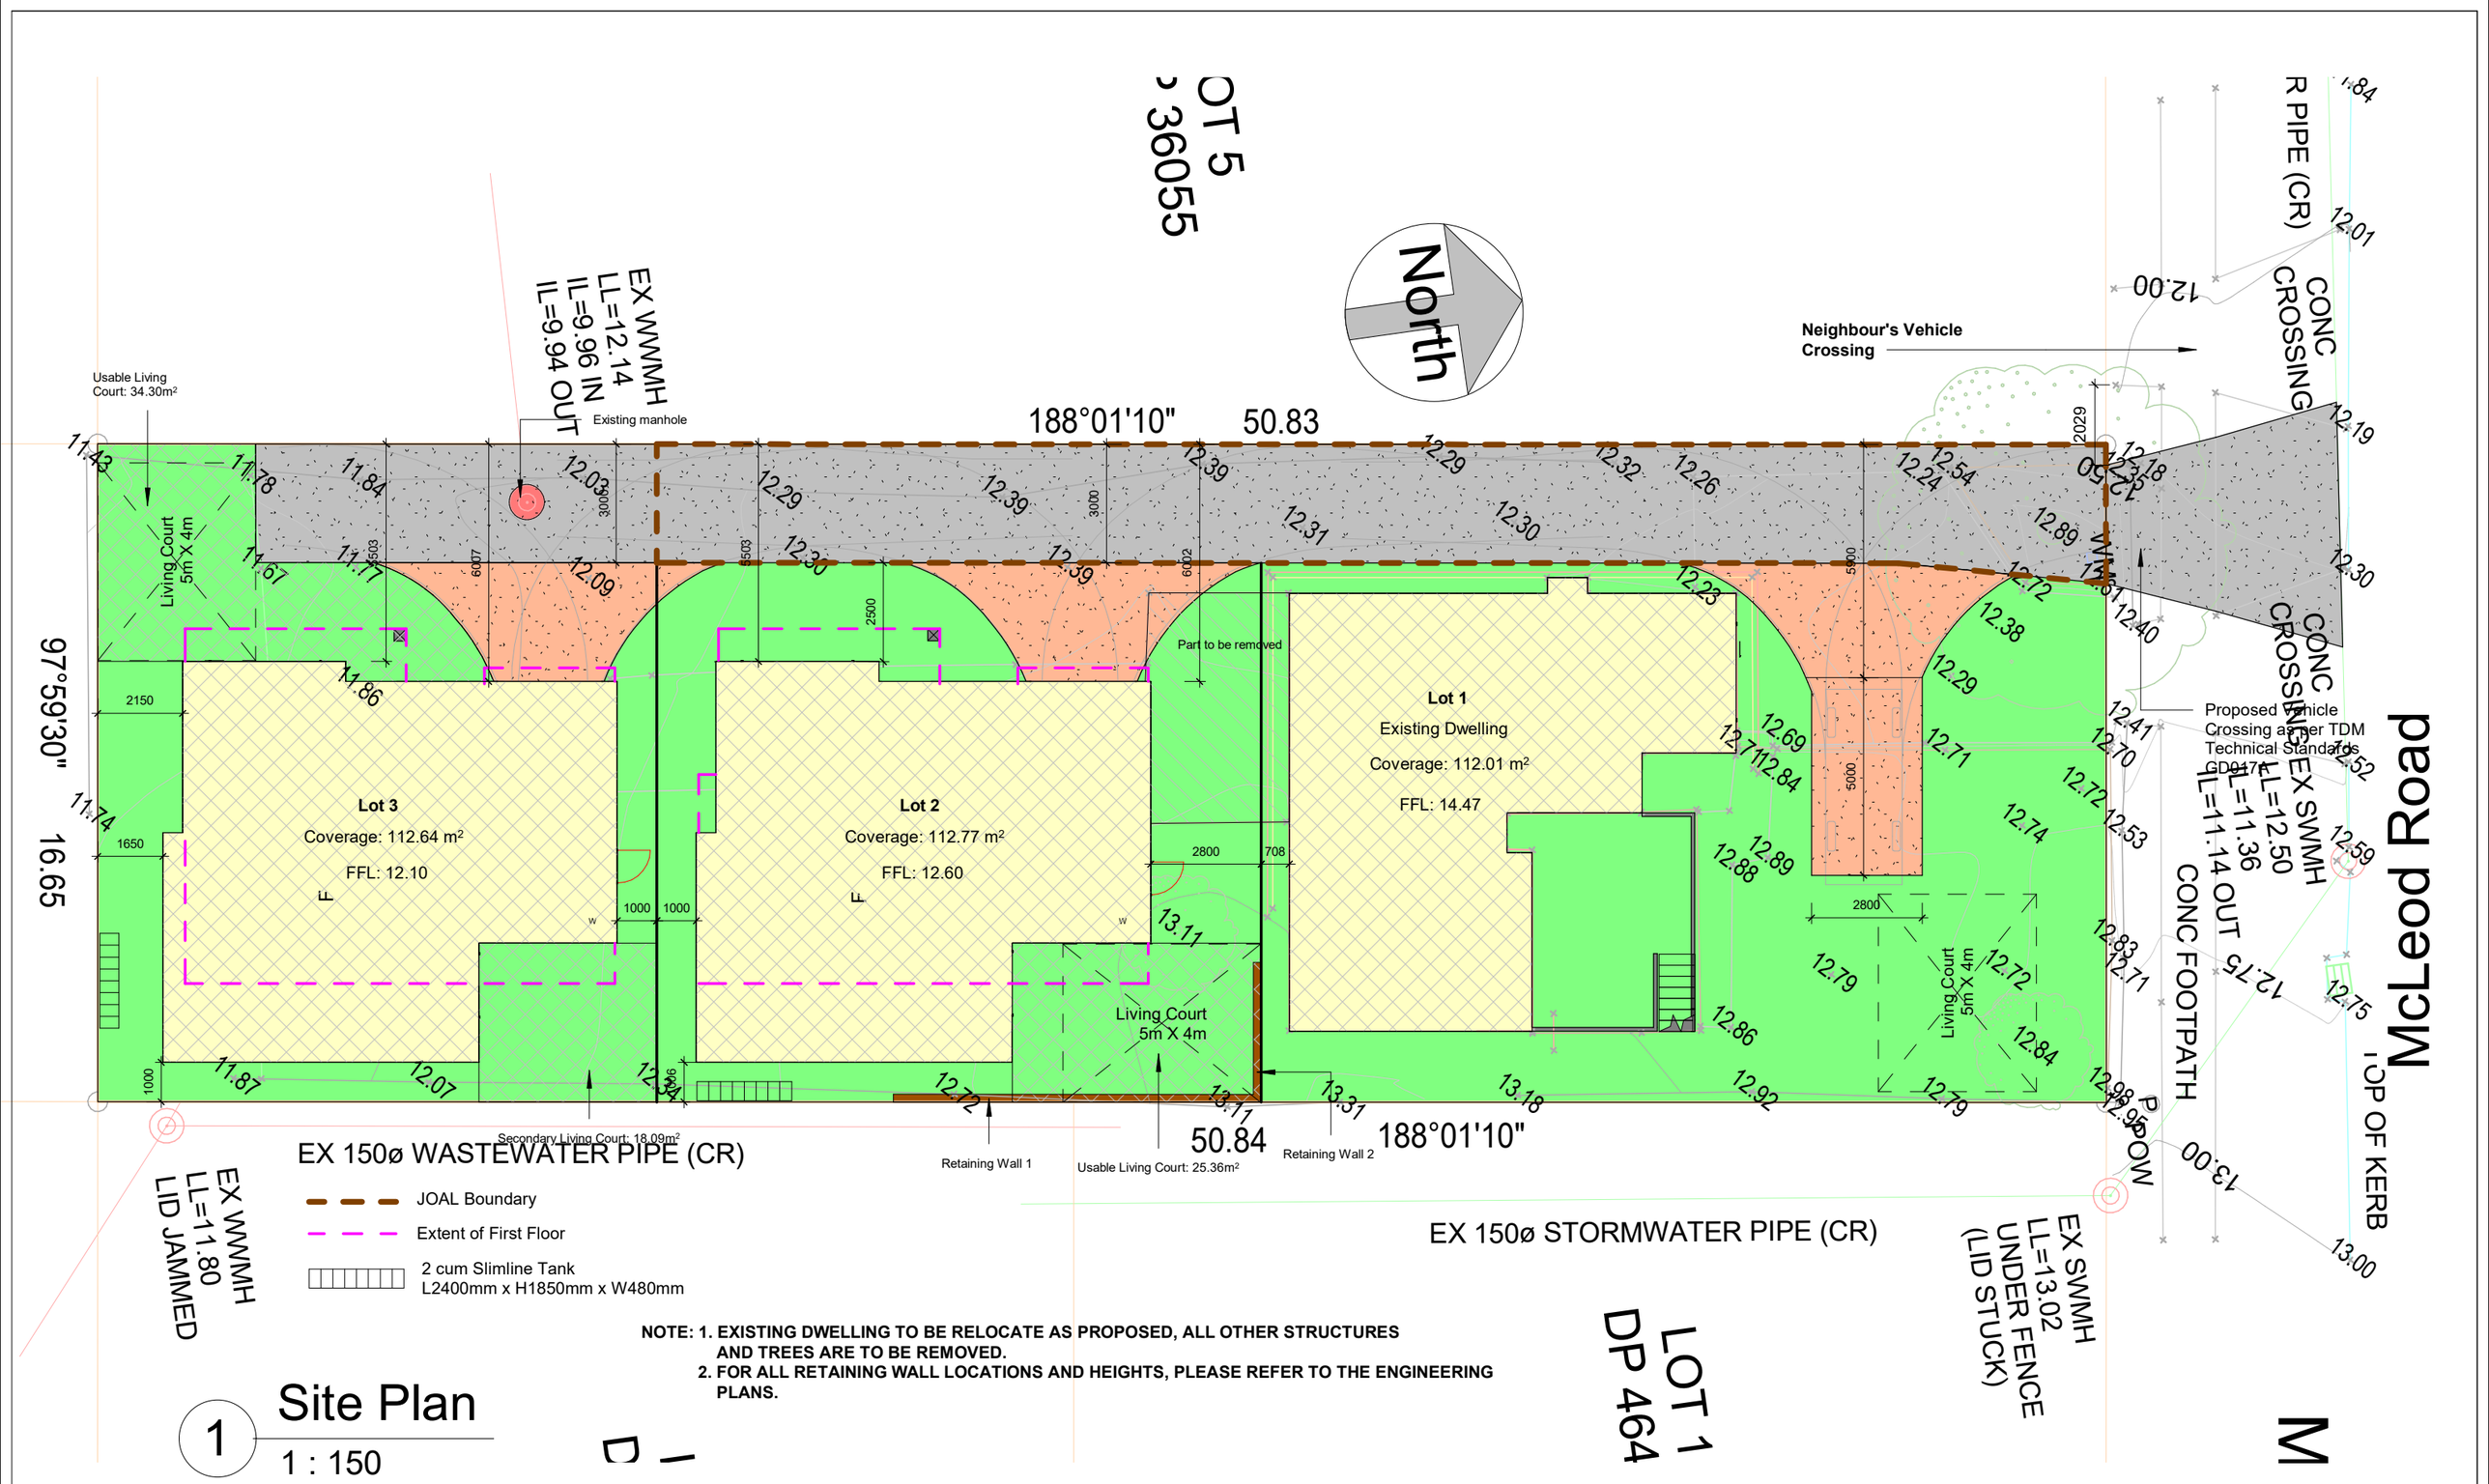


NOTE: 1. EXISTING DWELLING TO BE RELOCATE AS PROPOSED, ALL OTHER STRUCTURES AND TREES ARE TO BE REMOVED.
2. FOR ALL RETAINING WALL LOCATIONS AND HEIGHTS, PLEASE REFER TO THE ENGINEERING PLANS.

1 Site Plan

1 : 150

One Stop Development Consultants
Consent to Construction
{Email: shresha1993@gmail.com}

Copyright: This Document and its copyright remains the property of One Stop Development Consultants Ltd.

Client:


Rev: R1-Section 92-02/03(SR)

Proposed Subdivision at 12 Mcleod Road, Weymouth, Auckland 2103

Drawn : SR
Checked : SP
Date : 20/02/2023

Sheet No: RC03 R1

Scale: 1:150 @ A3

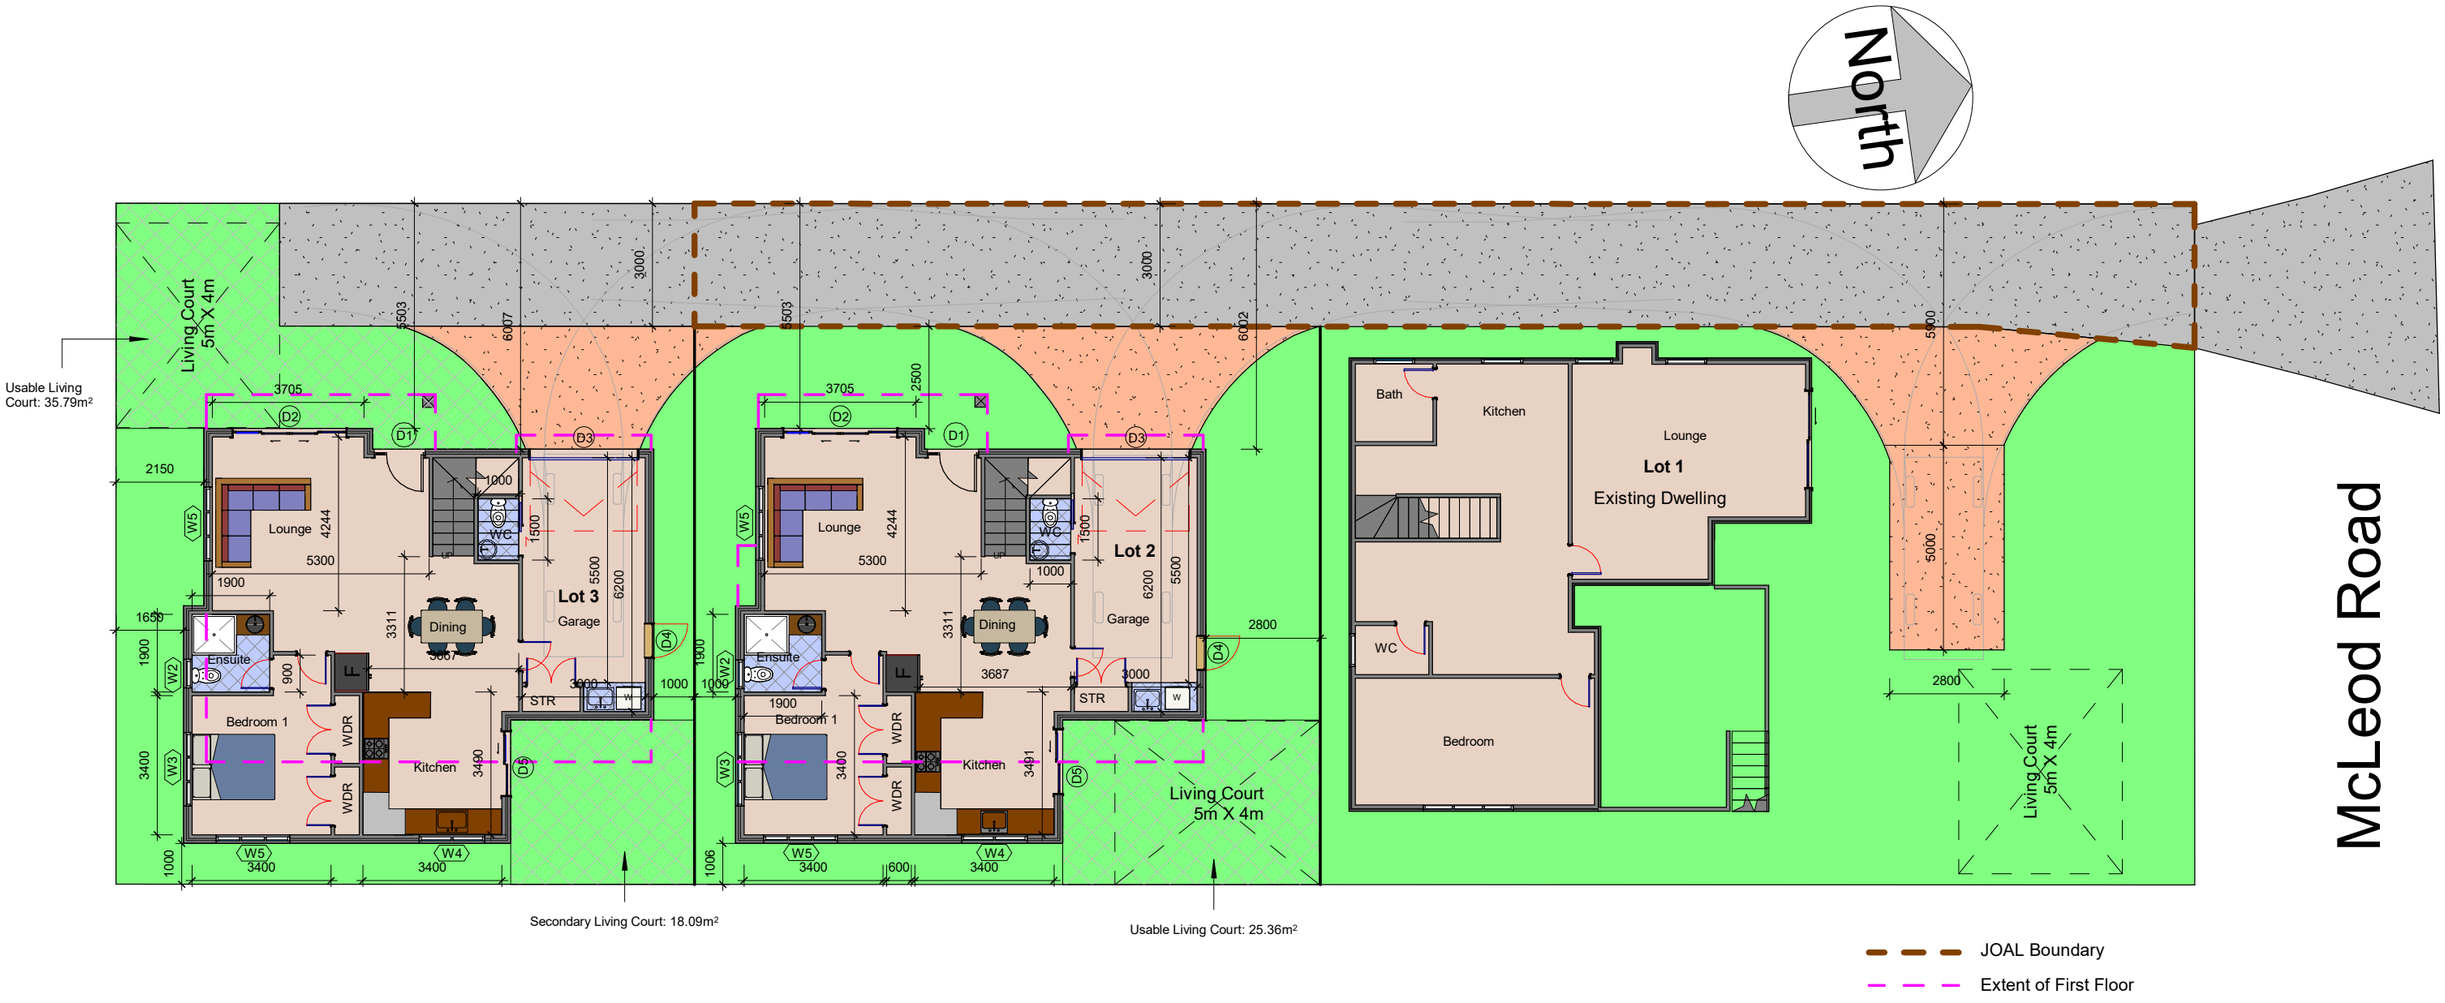

1 Ground Floor Plan

1 : 150

One Stop Development Consultants

Consent to Construction

{Email: shresha1993@gmail.com}

Copyright: This Document and its copyright remains the property of One Stop Development Consultants Ltd.

Client:


Rev: R1-Section 92-16/03(SR)


Proposed Subdivision at 12 Mcleod Road, Weymouth, Auckland 2103

Drawn : SR
Checked : SP
Date : 20/02/2023

Sheet No: RC04 R1

Scale: 1:150 @ A3

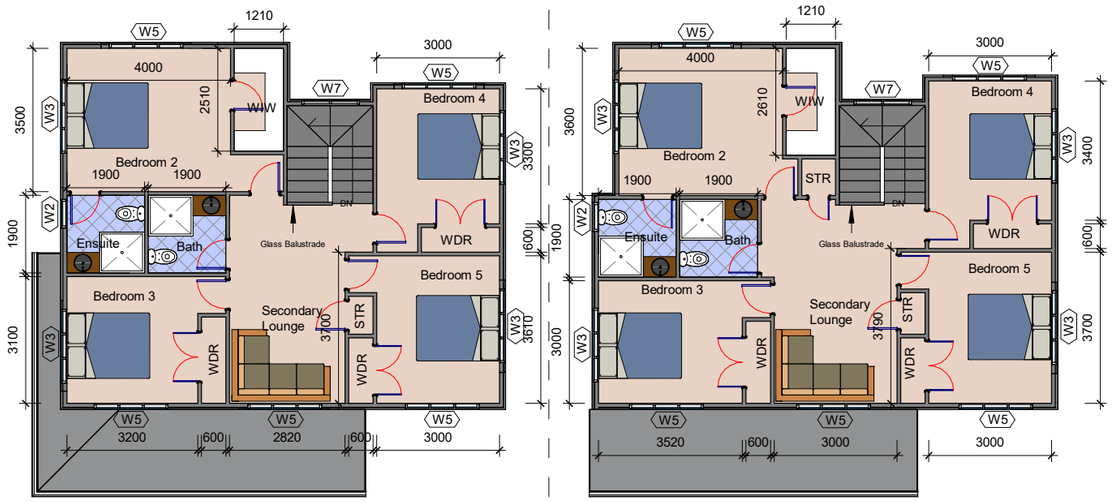

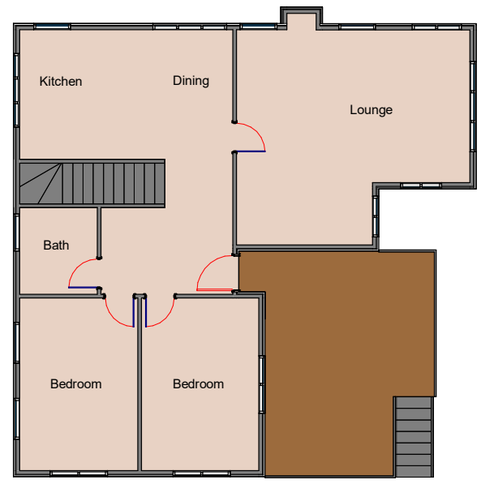

1 First Floor Plan

1 : 150

One Stop Development Consultants

Consent to Construction

{Email: shresha1993@gmail.com}

Copyright: This Document and its copyright remains the property of One Stop Development Consultants Ltd.

Client:

Rev: R1-Section 92-16/03(SR)

Proposed Subdivision at 12 Mcleod Road, Weymouth, Auckland 2103


Drawn : SR

Checked : SP

Date : 20/02/2023


Sheet No: RC05 R1

Scale: 1:150 @ A3

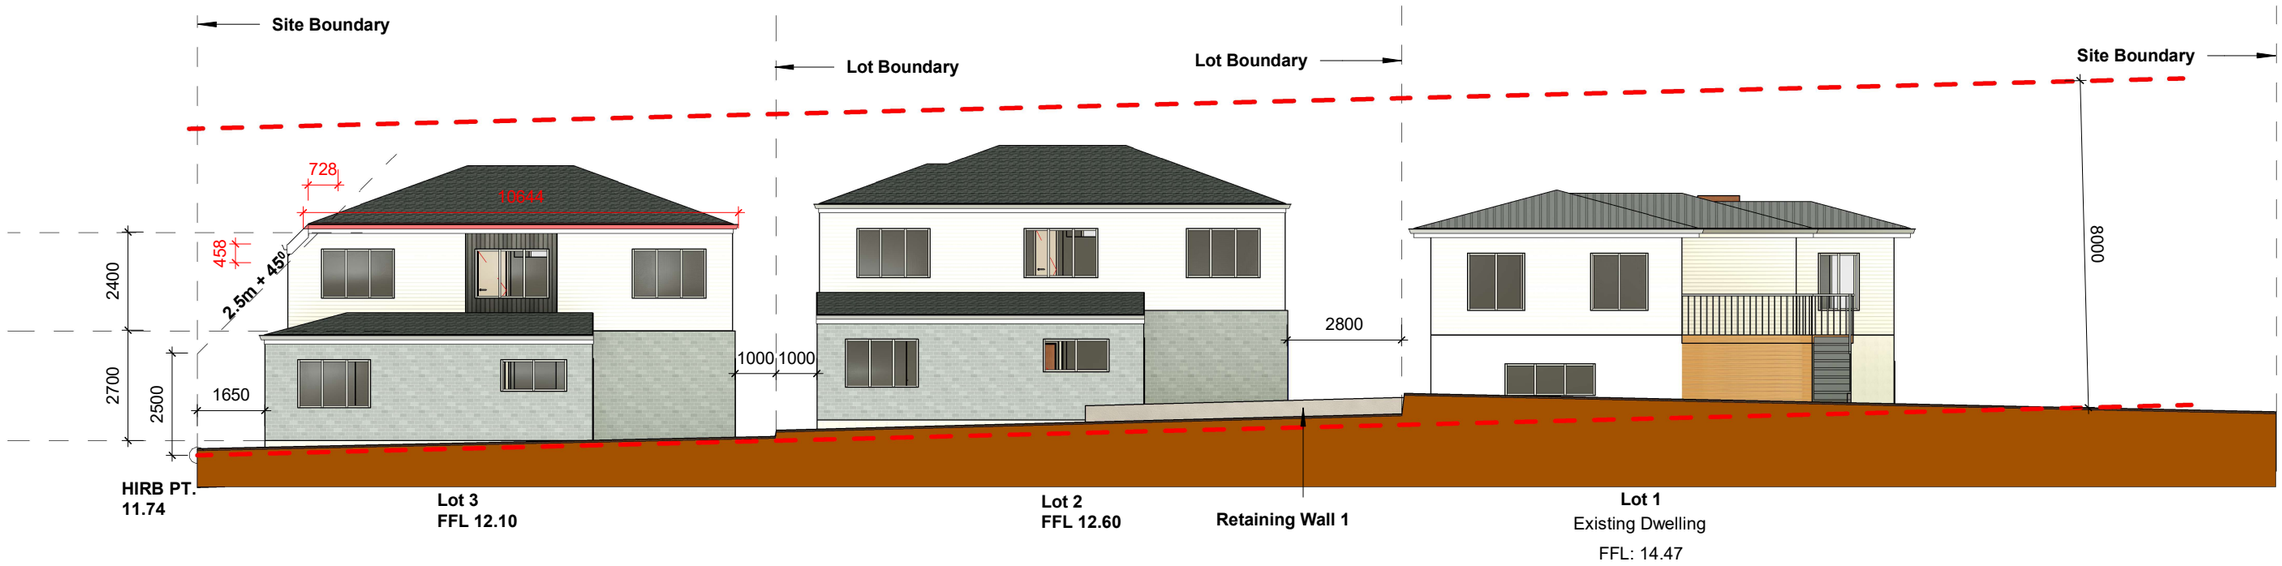

1 East Elevation

1 : 150

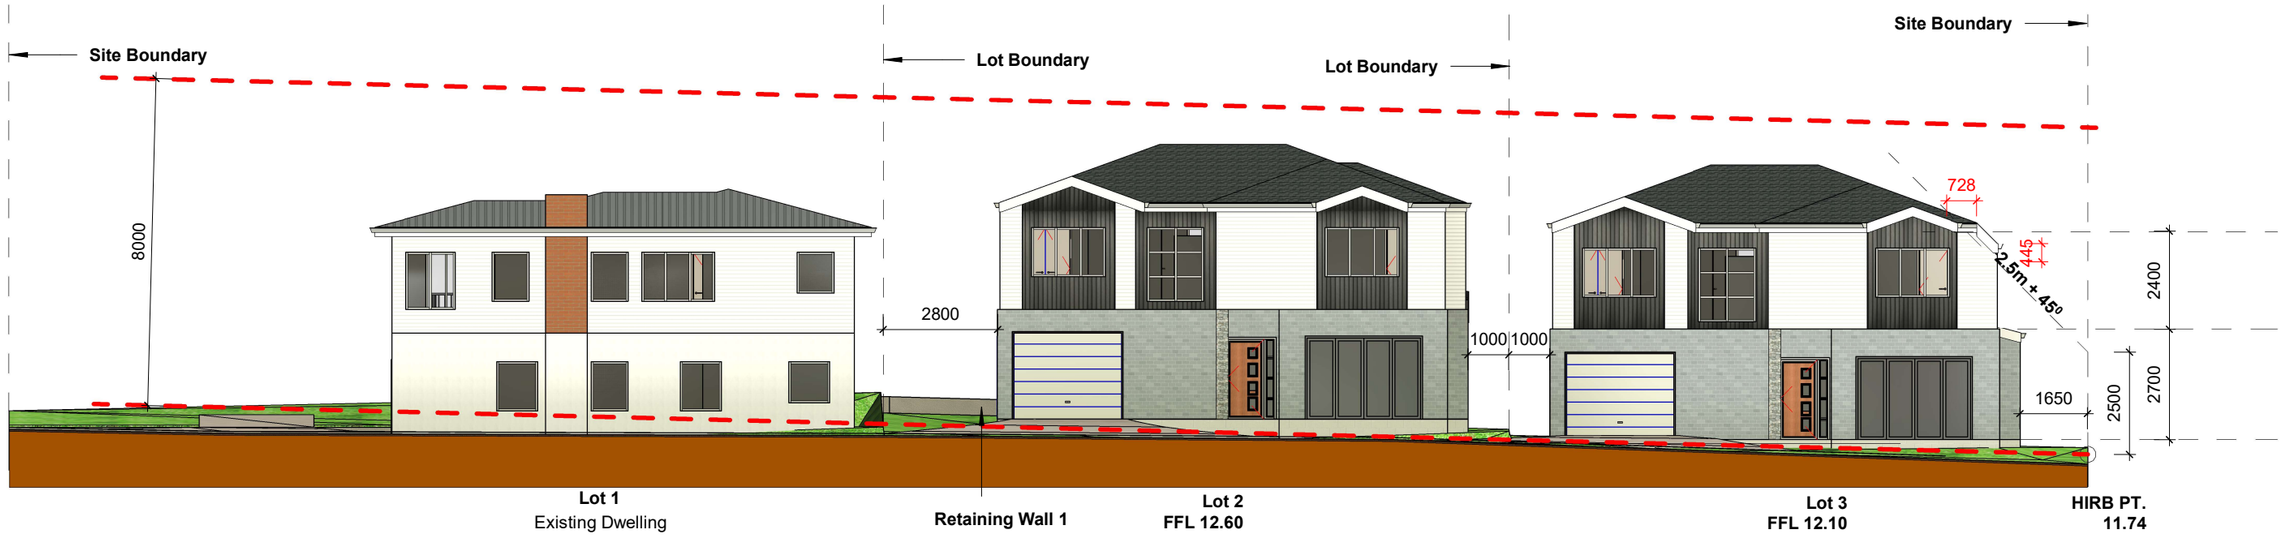

2 West Elevation

1 : 150

70 Series Brick Vineer with 20mm Cavity

H3.2 Timber **Bevelback Weatherboard** with 20mm Cavity

Timberline Asphalt Shingle Roof

Vertical Shiplap Weatherboard with 20mm Cavity

Aluminium Joinery

One Stop Development Consultants

Consent to Construction

{Email: shresha1993@gmail.com}

Copyright: This Document and its copyright remains the property of One Stop Development Consultants Ltd.

Client:

Rev: R1-Section 92-02/03(SR)

Proposed Subdivision at 12 Mcleod Road, Weymouth, Auckland 2103

Drawn : TP

Checked : SP

Date : 07/02/2023


Sheet No: RC06 R1

Scale: 1:150 @ A3



1 North Elevation

1 : 100

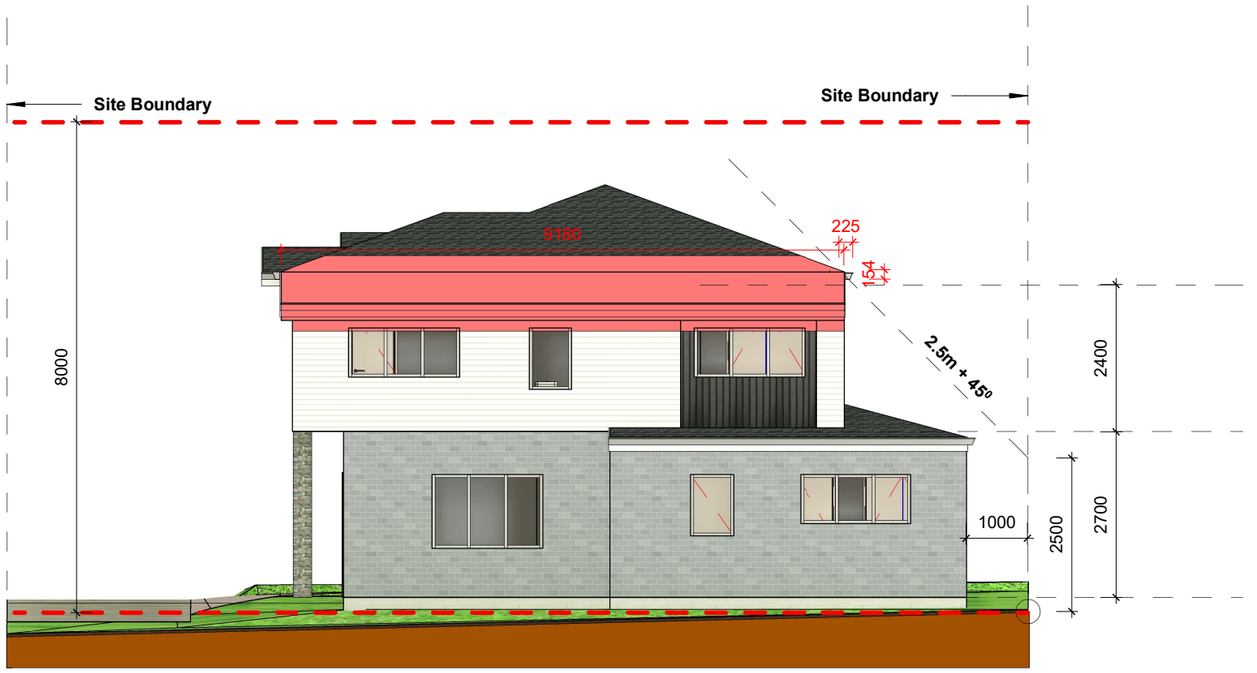

2 South Elevation

1 : 100

70 Series Brick Vineer with 20mm Cavity

H3.2 Timber **Bevelback Weatherboard** with 20mm Cavity

Timberline Asphalt Shingle Roof

Vertical Shiplap Weatherboard with 20mm Cavity

Aluminium Joinery

One Stop Development Consultants

Consent to Construction

{Email: shresha1993@gmail.com}

Copyright: This Document and its copyright remains the property of One Stop Development Consultants Ltd.

Client:

Rev: R1-Section 92-02/03(SR)

Proposed Subdivision at 12 Mcleod Road, Weymouth, Auckland 2103

Drawn : TP

Checked : SP

Date : 07/02/2023

Sheet No: RC07 R1

Scale: 1:100 @ A3