


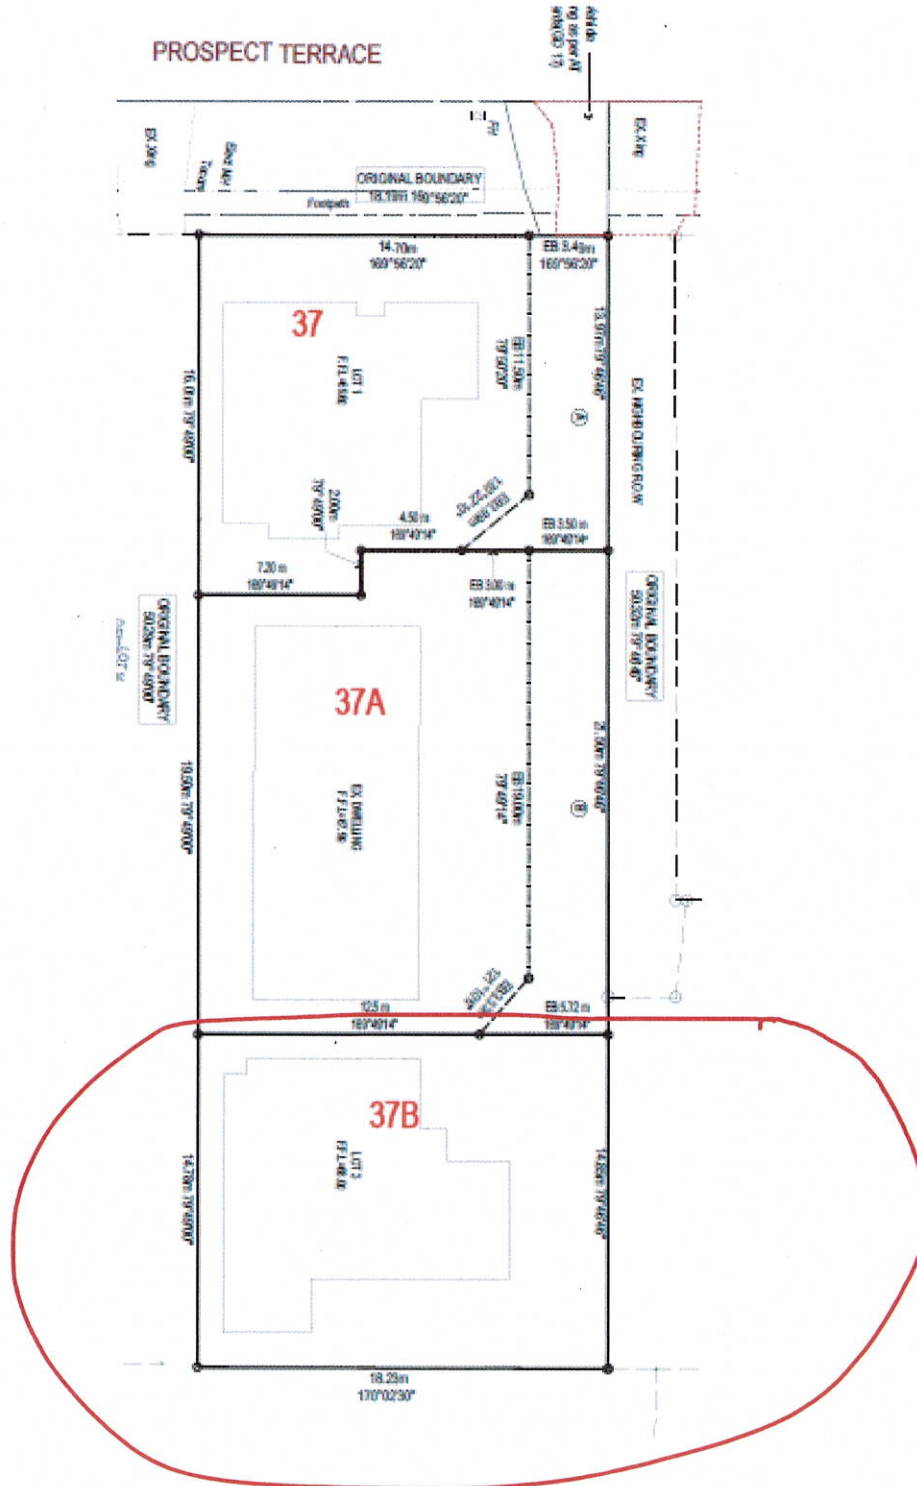



BUN60396376

Approved Resource Consent Plan

05/05/2022

RC300 Rev. 0

Ashik Homes Limited

37 PROSPECT TERRACE
PUKEKOHE AUCKLAND 2120

LEGAL DESCRIPTION

LOT : 15
DP : 201
AREA : 920m²
ZONING : Mixed Housing Suburban


Proposed Lot 3 Ground Floor Plan

NO.	DESCRIPTION	DATE
SCALE @ A3	1:100 @ A3	
PROJECT NO.	2139	
DESIGN DATE	11-12-2021	
DESIGN BY	Baker	
DRAFTED BY	Muda	


RESOURCE CONSENT

Consenters shall verify all dimensions on site before commencing work. Do not scale from this drawing. If in doubt ask. Copyright of this drawing is vested in Designstream Design & Development Consultants.

PO Box 16 196
Sandringham 1351
New Zealand
PH. +64 - 9 828 7954
admin@ddcdesign.co.nz
ddcdesign.co.nz

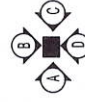

Design & development Consultants

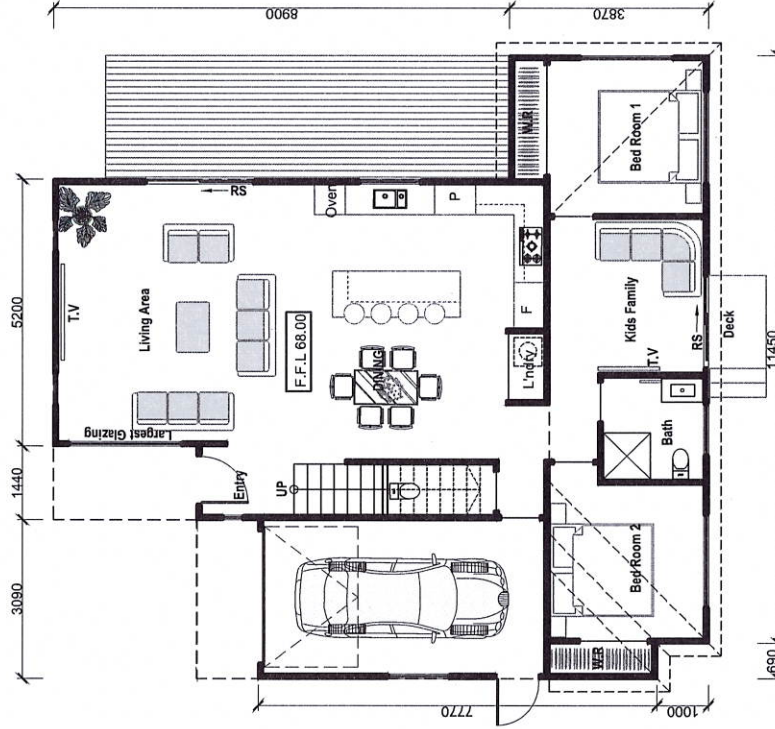

PROPOSED LOT 3 Ground FLOOR PLAN

SCALE 1:100 @ A3

AREA 117m²



BUN60396376

Approved Resource Consent Plan

05/05/2022

RC301 Rev. 0

Ashik Homes Ltd.

37 PROSPECT TERRACE
PUKEKOHE AUCKLAND 2120

LEGAL DESCRIPTION

LOT : 15
DP : 201
AREA : 920m²
ZONING : Mixed Housing Suburban


EXISTING LOT 3 FIRST FLOOR PLAN

NO.	DESCRIPTION	DATE
SCALE @ A3	1:100 @ A3	
PROJECT NO.	2139	
DESIGN DATE	8-12-2021	
DESIGN BY	Baker	
DRAFTED BY	Huda	

RESOURCE CONSENT

Consenters shall verify all dimensions on site before construction commences. Do not scale drawings. If in doubt ask. Copyright of this drawing is vested in Design Team Design & Development Consultants.


PO Box 16 196
Sandringham 1351
New Zealand
PH. +64 - - 9 828 7954
admin@ddcdesign.co.nz
ddcdesign.co.nz

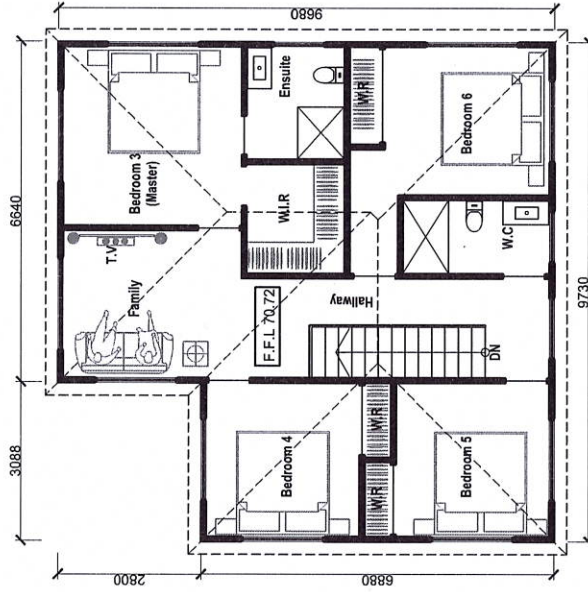

PROPOSED LOT 3 FIRST FLOOR PLAN

SCALE 1:100 @ A3

AREA 85m²

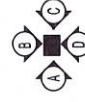

Design & Development Consultants