



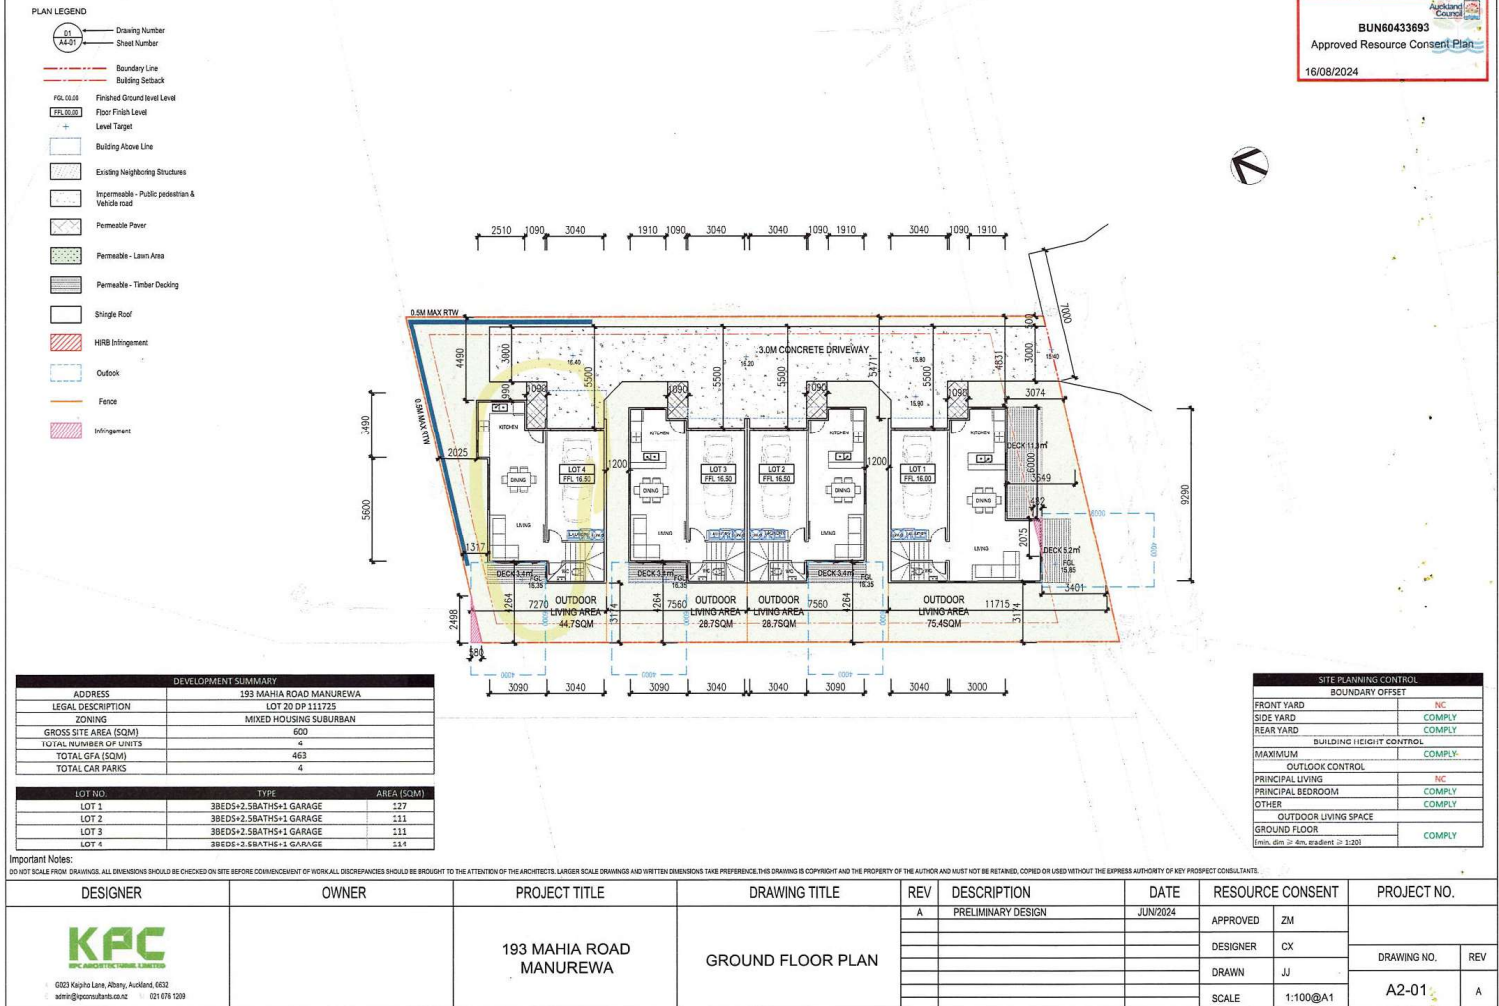

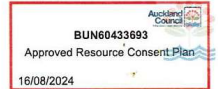

Important Notes:
DO NOT SCALE FROM DRAWINGS. ALL DIMENSIONS SHOULD BE CHECKED ON SITE BEFORE COMMENCEMENT OF WORK. ALL DISCREPANCIES SHOULD BE BROUGHT TO THE ATTENTION OF THE ARCHITECTS. LARGER SCALE DRAWINGS AND WRITTEN DIMENSIONS TAKE PRECEDENCE. THIS DRAWING IS COPYRIGHT AND THE PROPERTY OF THE AUTHOR AND MUST NOT BE RETAINED, COPIED OR USED WITHOUT THE EXPRESS AUTHORITY OF KEY PROSPECT CONSULTANTS.

DESIGNER	OWNER	PROJECT TITLE	DRAWING TITLE	REV	DESCRIPTION	DATE	RESOURCE CONSENT		PROJECT NO.	
KPC KPM CONSULTANTS LIMITED 6023 Kopyke Lane, Albany, Auckland, 0632 admin@kpcconsultants.co.nz 021 076 1209		193 MAHIA ROAD MANUREWA	FIRST FLOOR PLAN	A	PRELIMINARY DESIGN	JUN/2024	APPROVED	ZM		
							DESIGNER	CX		
							DRAWN	JJ	DRAWING NO.	REV
							SCALE	1:100@A1	A2-03	A


BCO10386406 Received by Auckland Council 20/08/2024





BUN60433693

Approved Resource Consent Plan

16/08/2024

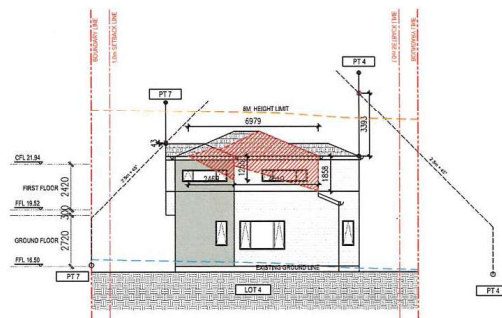

1 NORTH ELEVATION
A3-01 1:100 @ A1, 1:200 @ A3

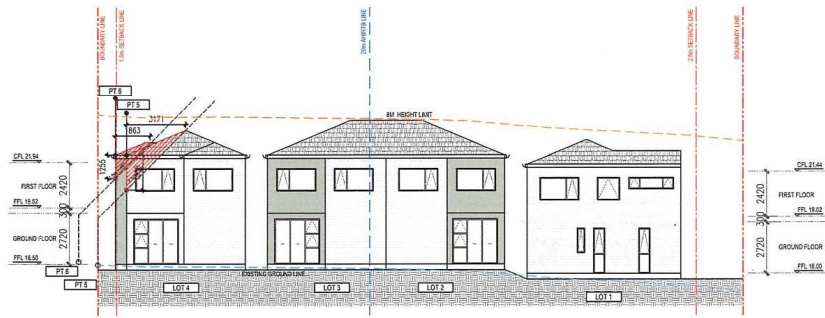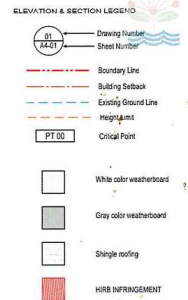

2 WEST ELEVATION
A3-02 1:100 @ A1, 1:200 @ A3

Important Notes:
DO NOT SCALE FROM DRAWINGS. ALL DIMENSIONS SHOULD BE CHECKED ON SITE BEFORE COMMENCEMENT OF WORK. ALL DISCREPANCIES SHOULD BE BROUGHT TO THE ATTENTION OF THE ARCHITECTS. LARGER SCALE DRAWINGS AND WRITTEN DIMENSIONS TAKE PRECEDENCE. THIS DRAWING IS COPYRIGHT AND THE PROPERTY OF THE AUTHOR AND MUST NOT BE RETAINED, COPIED OR USED WITHOUT THE EXPRESS AUTHORITY OF KEY PROSPECT CONSULTANTS.

DESIGNER	OWNER	PROJECT TITLE	DRAWING TITLE	REV	DESCRIPTION	DATE	RESOURCE CONSENT		PROJECT NO.	
KPC KAPAKAPA PROJECTS 6022 Kapihu Lane, Albany, Auckland, 0632 admin@kpcprojects.co.nz 021 676 1209		193 MAHIA ROAD MANUREWA	ELEVATION 01	A	PRELIMINARY DESIGN	JUN/2024	APPROVED	ZM	DRAWING NO.	REV
							DESIGNER	CX		
							DRAWN	JJ	A3-01	A
							SCALE	1:100 @ A1		

BCO10386406 Received by Auckland Council 20/08/2024

BCO10386406 Received by Auckland Council 20/08/2024

