29 August 2022

AB Ali & A Ali
23 Rakaia Rise
Clover Park
Auckland 2019

Dear Owner/Developer,

Allocation of address – 60 Bairds Road Otara Auckland

We advise you of the property addresses for the above property/development are as follows: specified on the attached plan.

Lot/Unit, DP number / Description	Street Address Allocated
LOT 1	60 Bairds Road Otara
LOT 2	60A Bairds Road Otara
LOT 3	60B Bairds Road Otara

Please note that any plan amendments prior to the plan depositing, may affect the addresses allocated

Please ensure:

1) The address displayed on any mailbox or signage is changed or repositioned, if necessary, to an appropriate place on the property. It must be visible from the road to assist emergency services, New Zealand Post, and utility services.

2) Displayed numbers on letterboxes, are at least 25mm high.

3) If your property is on a corner site, the mailbox is placed on the correct road.

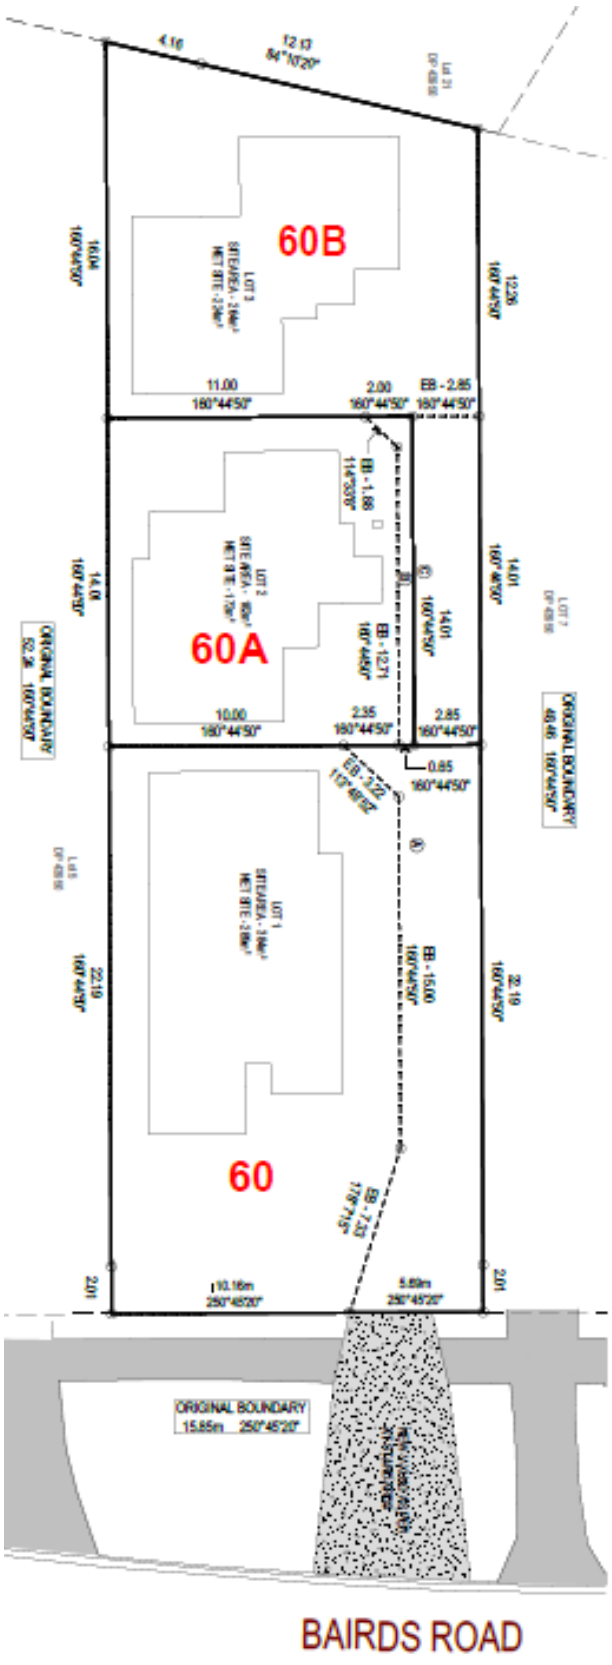
4) Where your property is leased or tenanted, it is your responsibility to advise the occupants of the street address

Auckland Council allocates street numbers under section 319B of the Local Government Act 1974 and the current New Zealand and Australian addressing standards.

If you have any concerns or queries regarding the above information, please contact me on acpropertyinformation@aucklandcouncil.govt.nz

Yours faithfully

Roseanne Epati
Property Information Technician


60B
60A
60
BAIRDS ROAD
ORIGINAL BOUNDARY
15.85m 250°45'20"